EXHIBIT 1

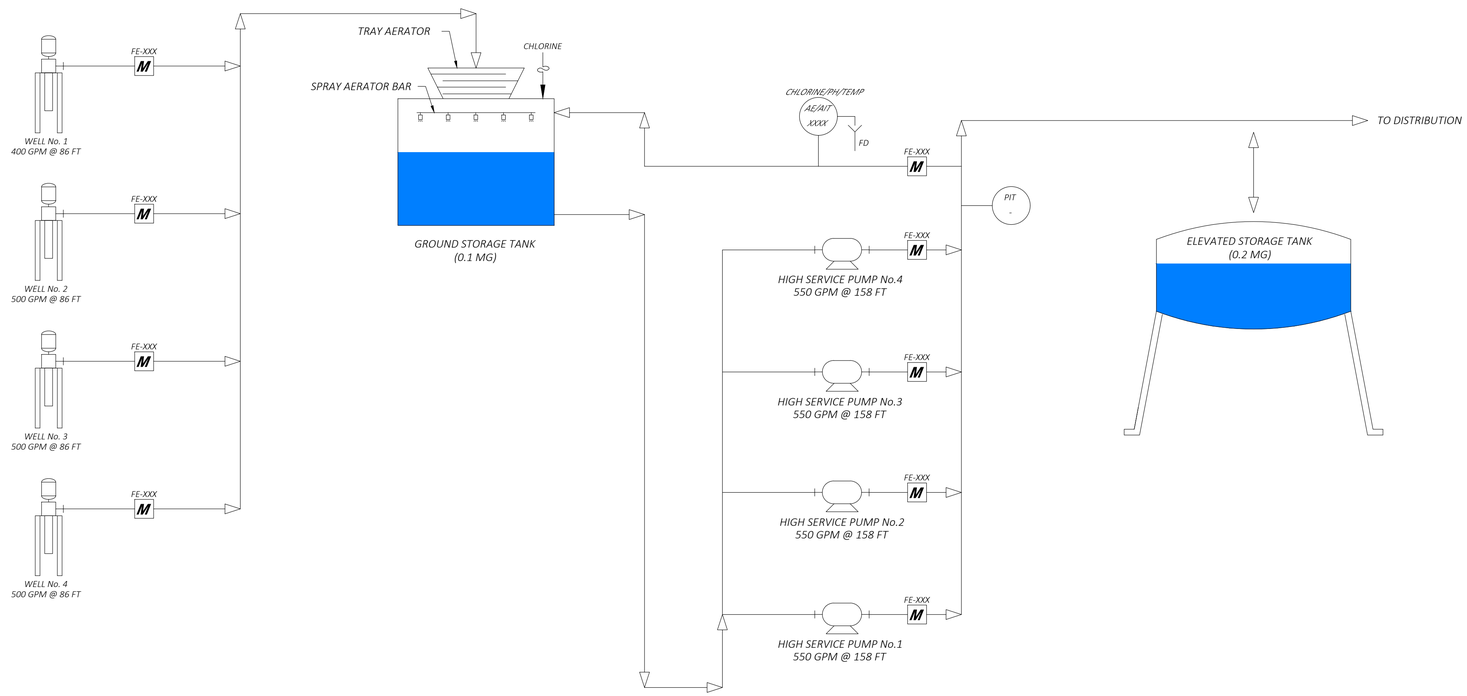

EXISTING PROCESS FLOW DIAGRAM

SCALE: NTS

NO	SUBMISSIONS/REVISIONS	APP'D	DATE
△			
△			
△			
△			

DESIGNED BY: H.DAW
CAD COORD:
CAD: B.STE
CHECKED BY:
DATE:
APPROVED BY:
DATE:
PROJECT NO: 20353

WRIGHT-PIERCE
Engineering a Better Environment
888.621.8156 | www.wright-pierce.com

UNIVERSITY OF FLORIDA
WATER TREATMENT PLANT
CHEMICAL SYSTEM UPGRADES

PROCESS FLOW DIAGRAMS

EXHIBIT
1

LAST SAVED BY: REMOTECAD 7/27/2020 9:37 AM

J:\ENG\FL\UCF\20353-CHEMICALSYSTEMUPGRADE-TASK ORDER 1\DRAWINGS\PRO\20353-PRS-GENNOTESPROFLO.DWG | ProFlo | 1:10.12364677 | ---- | 12/1/2020 10:36:08 AM | SHANE.COCHRAN